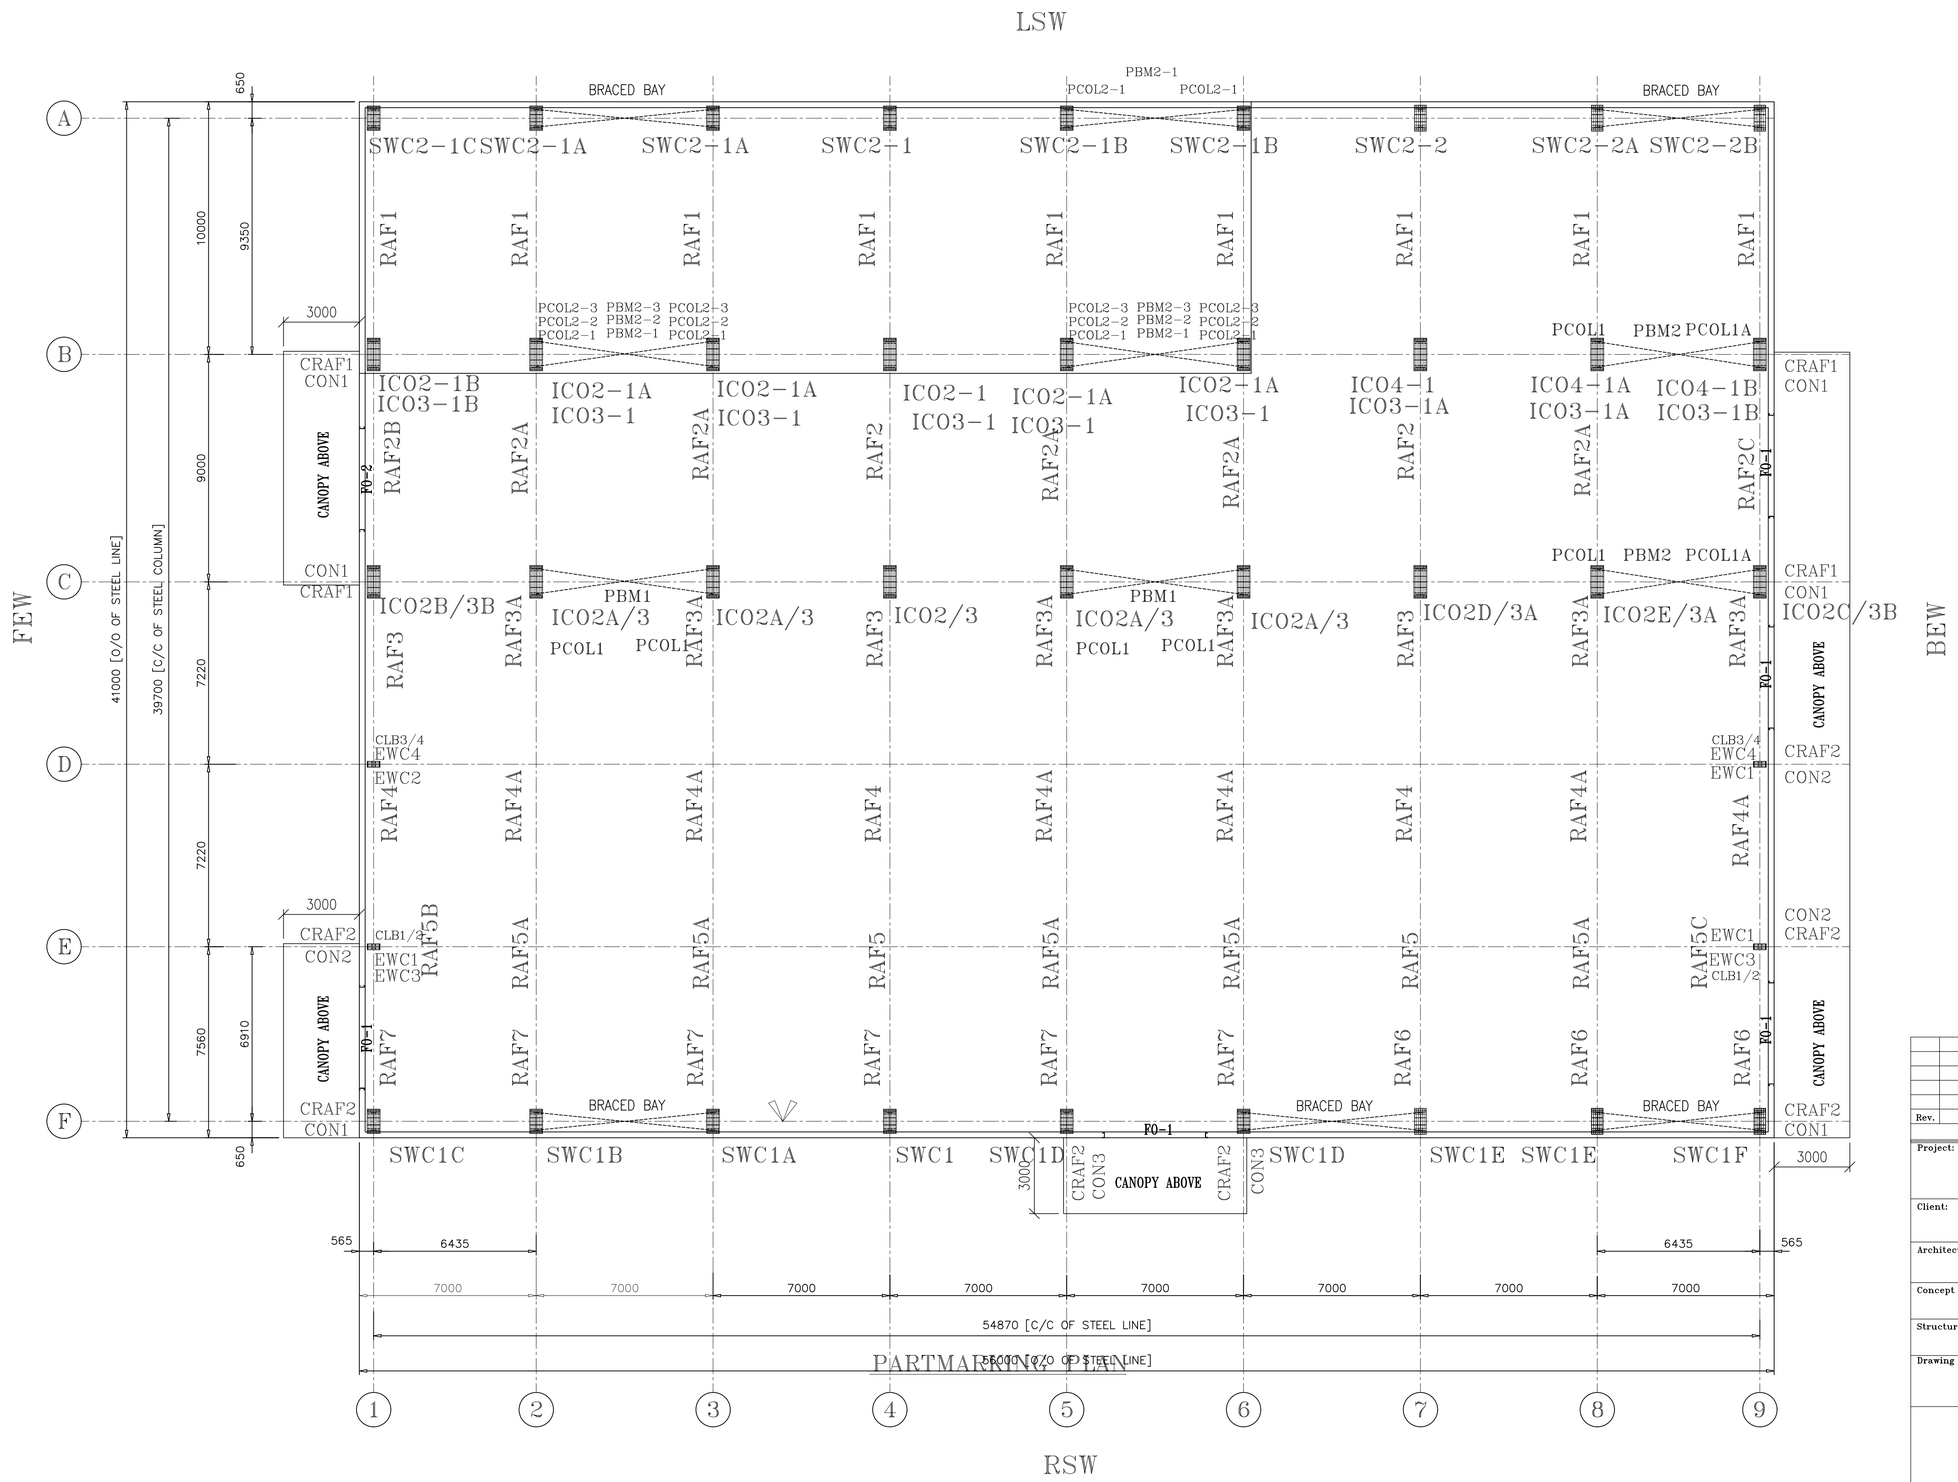

PARTMARKING PLAN

Rev.	Description	Name	Checked	Date

REVISIONS

Project: PRE-ENGINEERED BUILDING FOR

Client: M/S

Architect:

Concept consultant:

Structural consultant:

Drawing Title: PARTMARKING PLAN

Drawn by:	Scale: N.T.S.	Date: 28.04.2015	
Checked by:	Project No:	Drawing No: ER-001	Revision: R0
Approved by:			

SHEET SIZE-A1