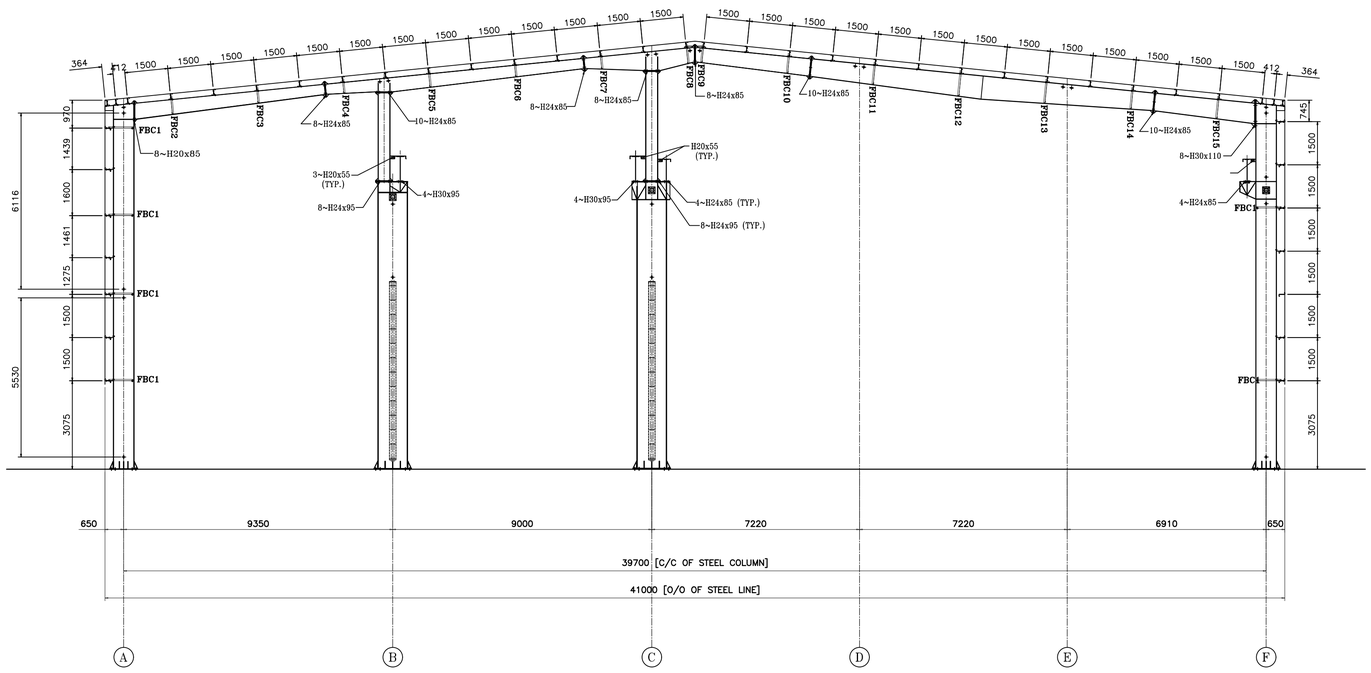

CROSS SECTION ALONG GRID-7 & 8

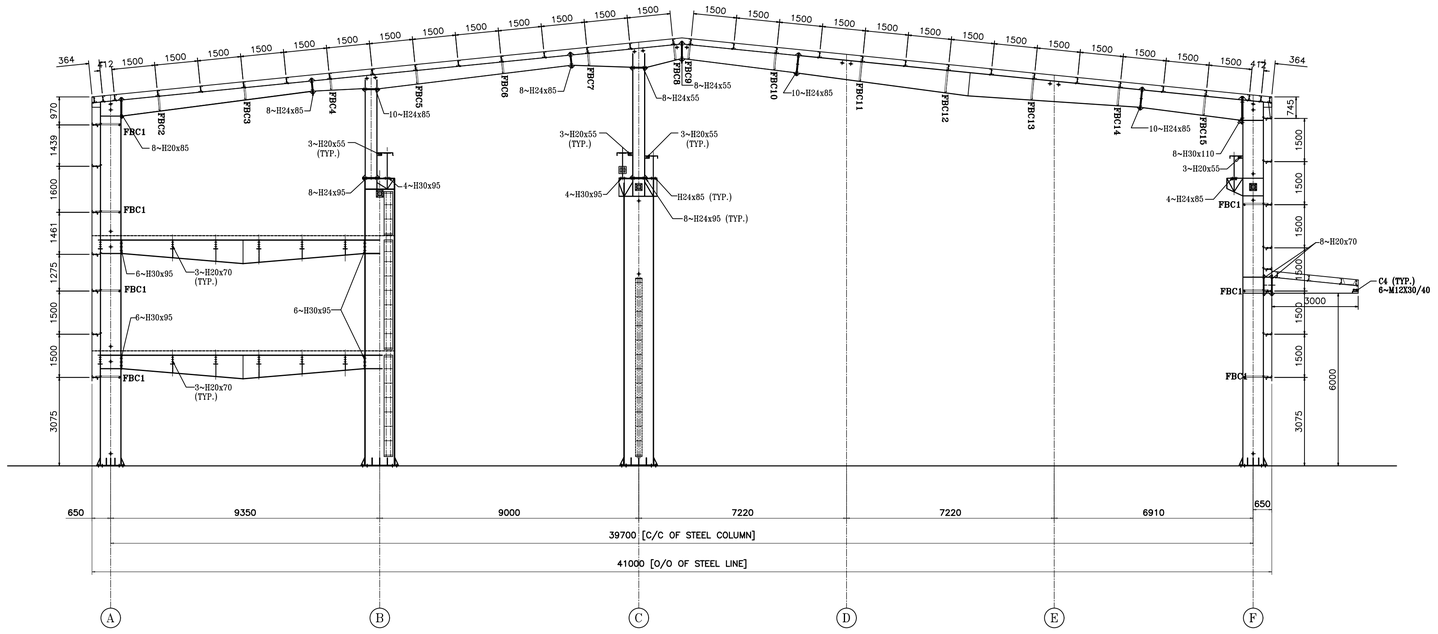

CROSS SECTION ALONG GRID-2 TO 6

Rev.	Description	Name	Checked	Date

REVISIONS

Project:
PRE-ENGINEERED BUILDING FOR

Client:
M/S

Architect:

Concept consultant:

Structural consultant:

Drawing Title:
CROSS SECTIONS

Drawn by:		Scale: N.T.S.	Date: 28.04.2015	
Checked by:		Project No:	Drawing No: ER-004	Revision: R0
Approved by:				

SHEET SIZE-A1